GENERAL NOTES

This drawing is based on information from a Site Survey drawing carried out in March 2006.

Levels relate to Ordnance Survey Datum

19.802 Existing Levels

Refer to drawings 06 and 09 for Sections A - C

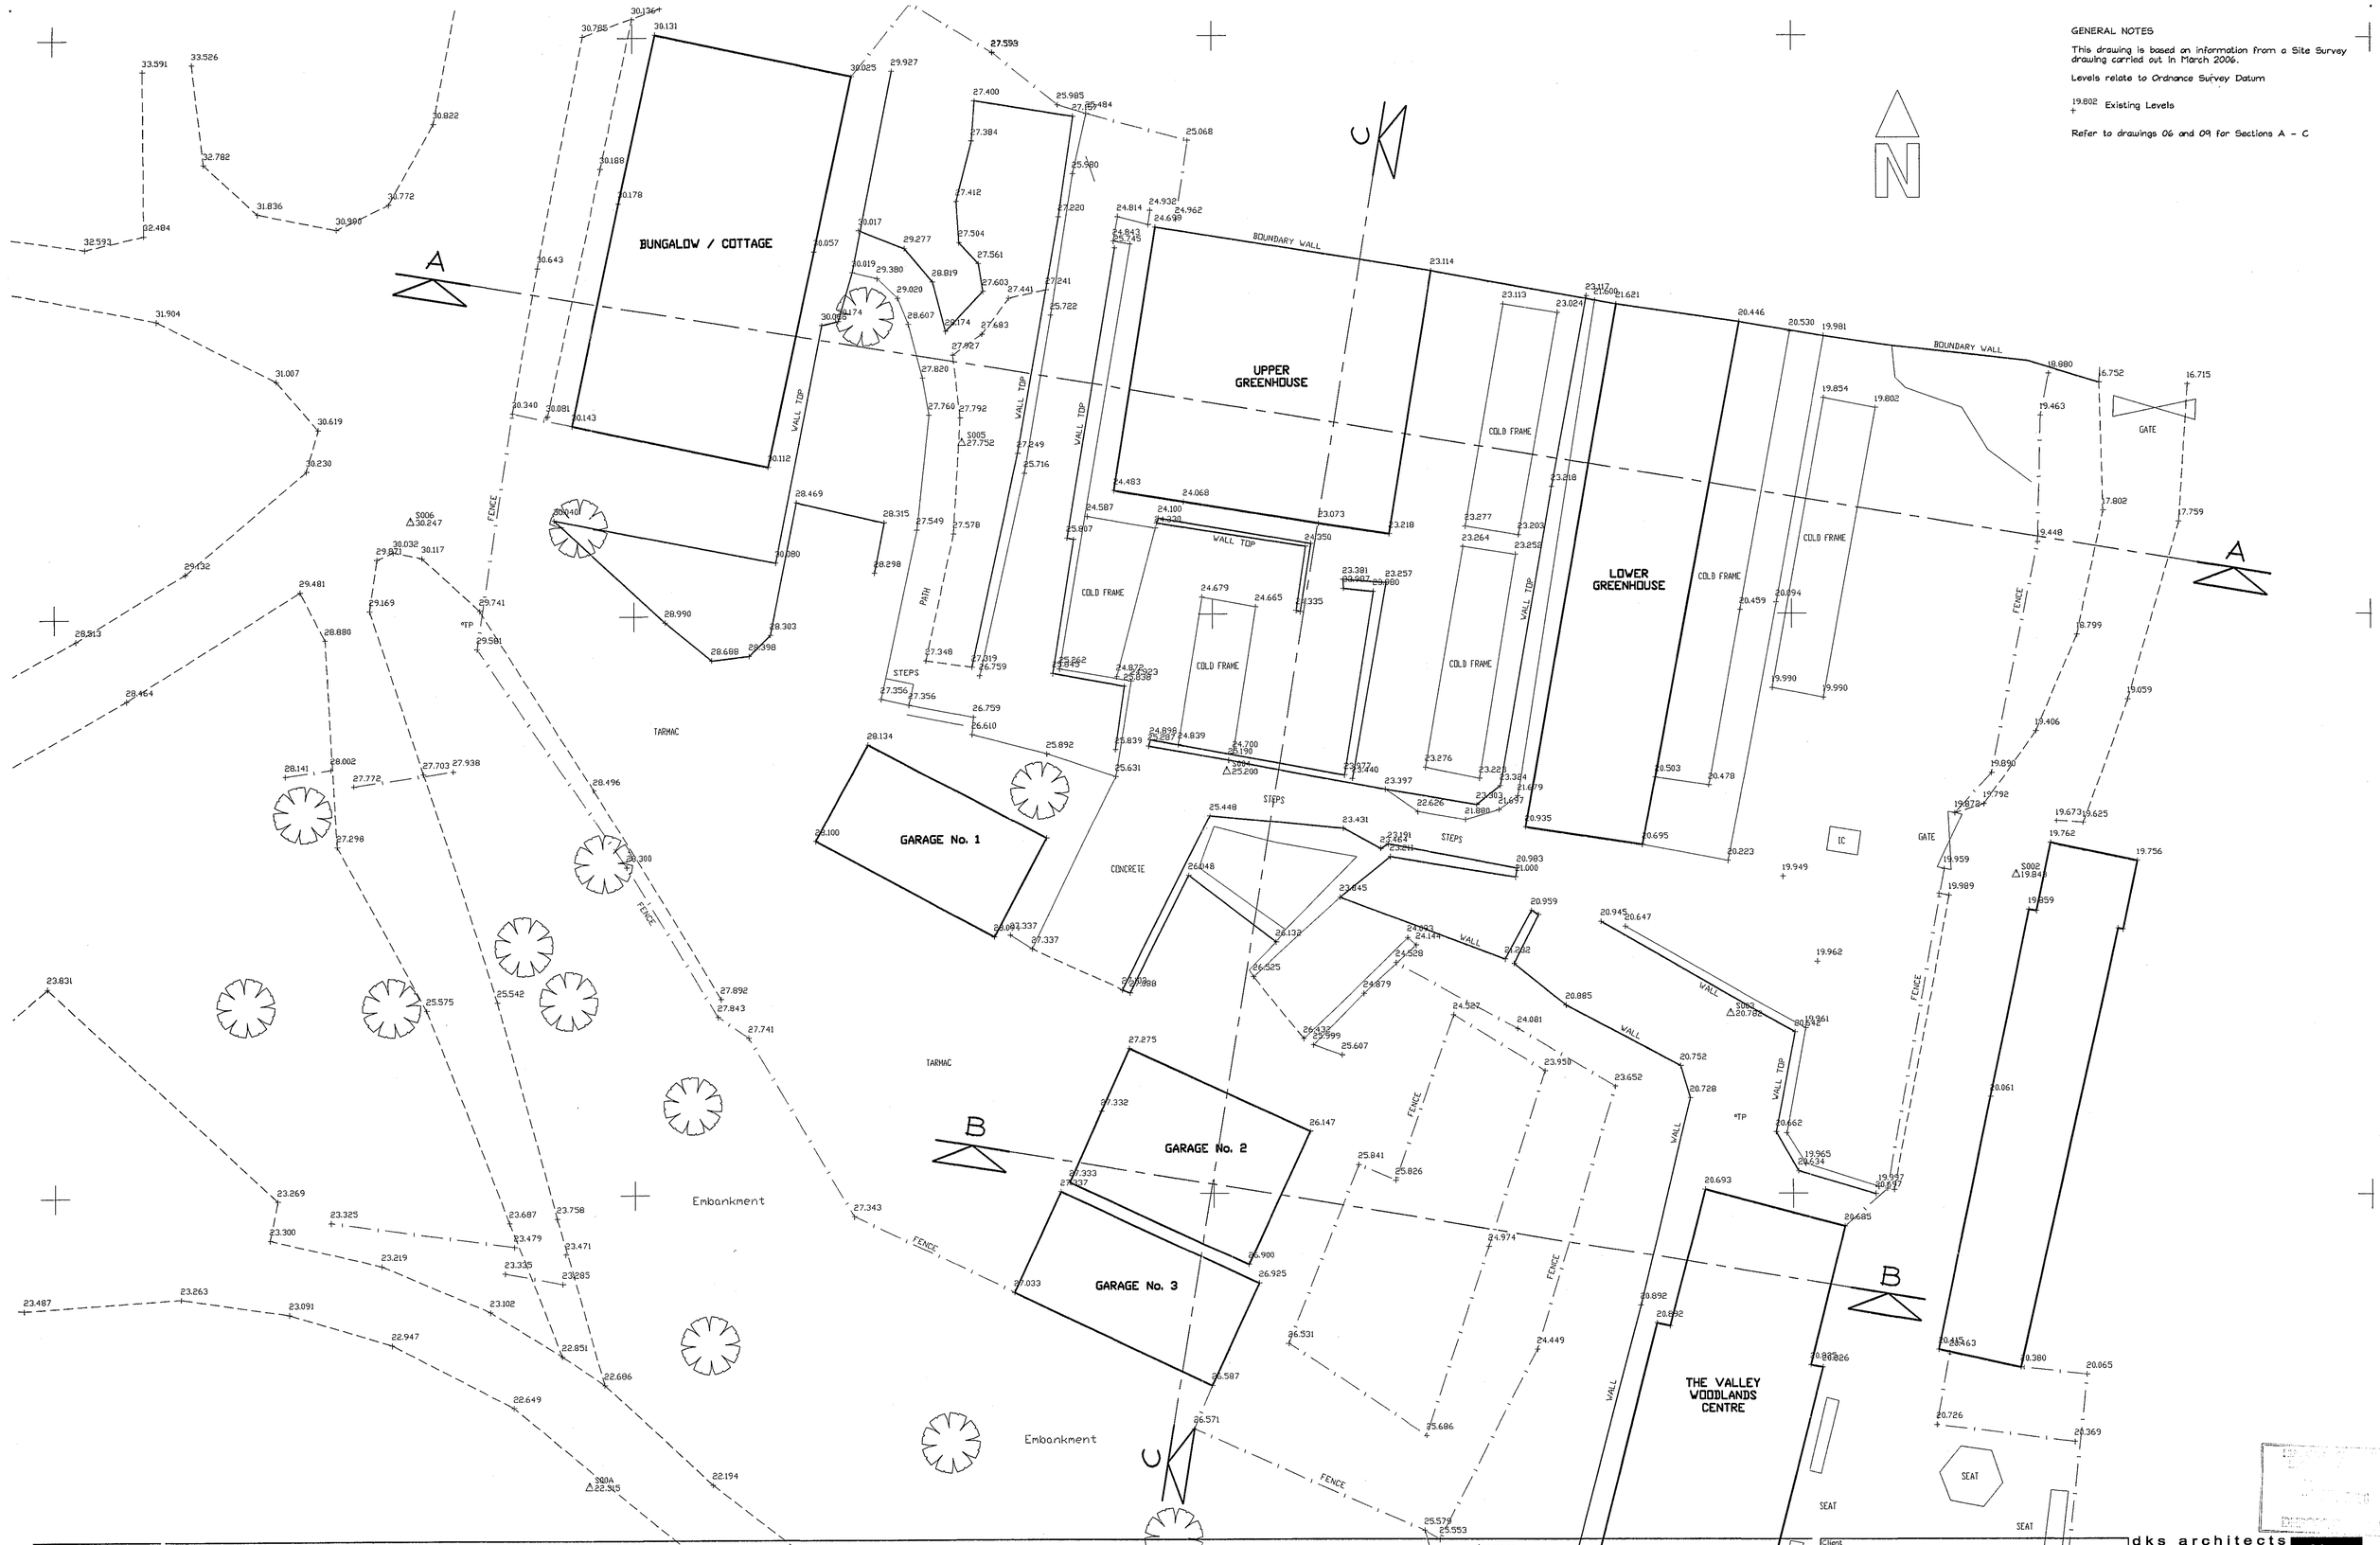

© COPYRIGHT ALL RIGHTS RESERVED THIS DRAWING MUST NOT BE REPRODUCED WITHOUT PERMISSION

DO NOT SCALE, THE CONTRACTOR IS RESPONSIBLE FOR CHECKING DIMENSIONS UNLESS OTHERWISE STATED

REVISIONS:

REVISION P0 - FIRST DRAWING ISSUE - 12.05.06

NOTES:

Client	JARVIS ACCOMMODATION SERVICES
Project	VALLEY GARDENS, SALTBURN
Drawing	EXISTING SITE PLAN (following site survey)

Scale	Date	Project No	Dwg No	Rev	Drawn By
1:100	MAY 06	05.087	05	P0	MDS

dks architects
The Design Studio Ellerbeck Court
Stokesley Industrial Park. Stokesley
Middlesbrough TS9 5PT
Tel: 01642 715763
Fax: 01642 715761
info@dksarchitects.com
www.dksarchitects.com