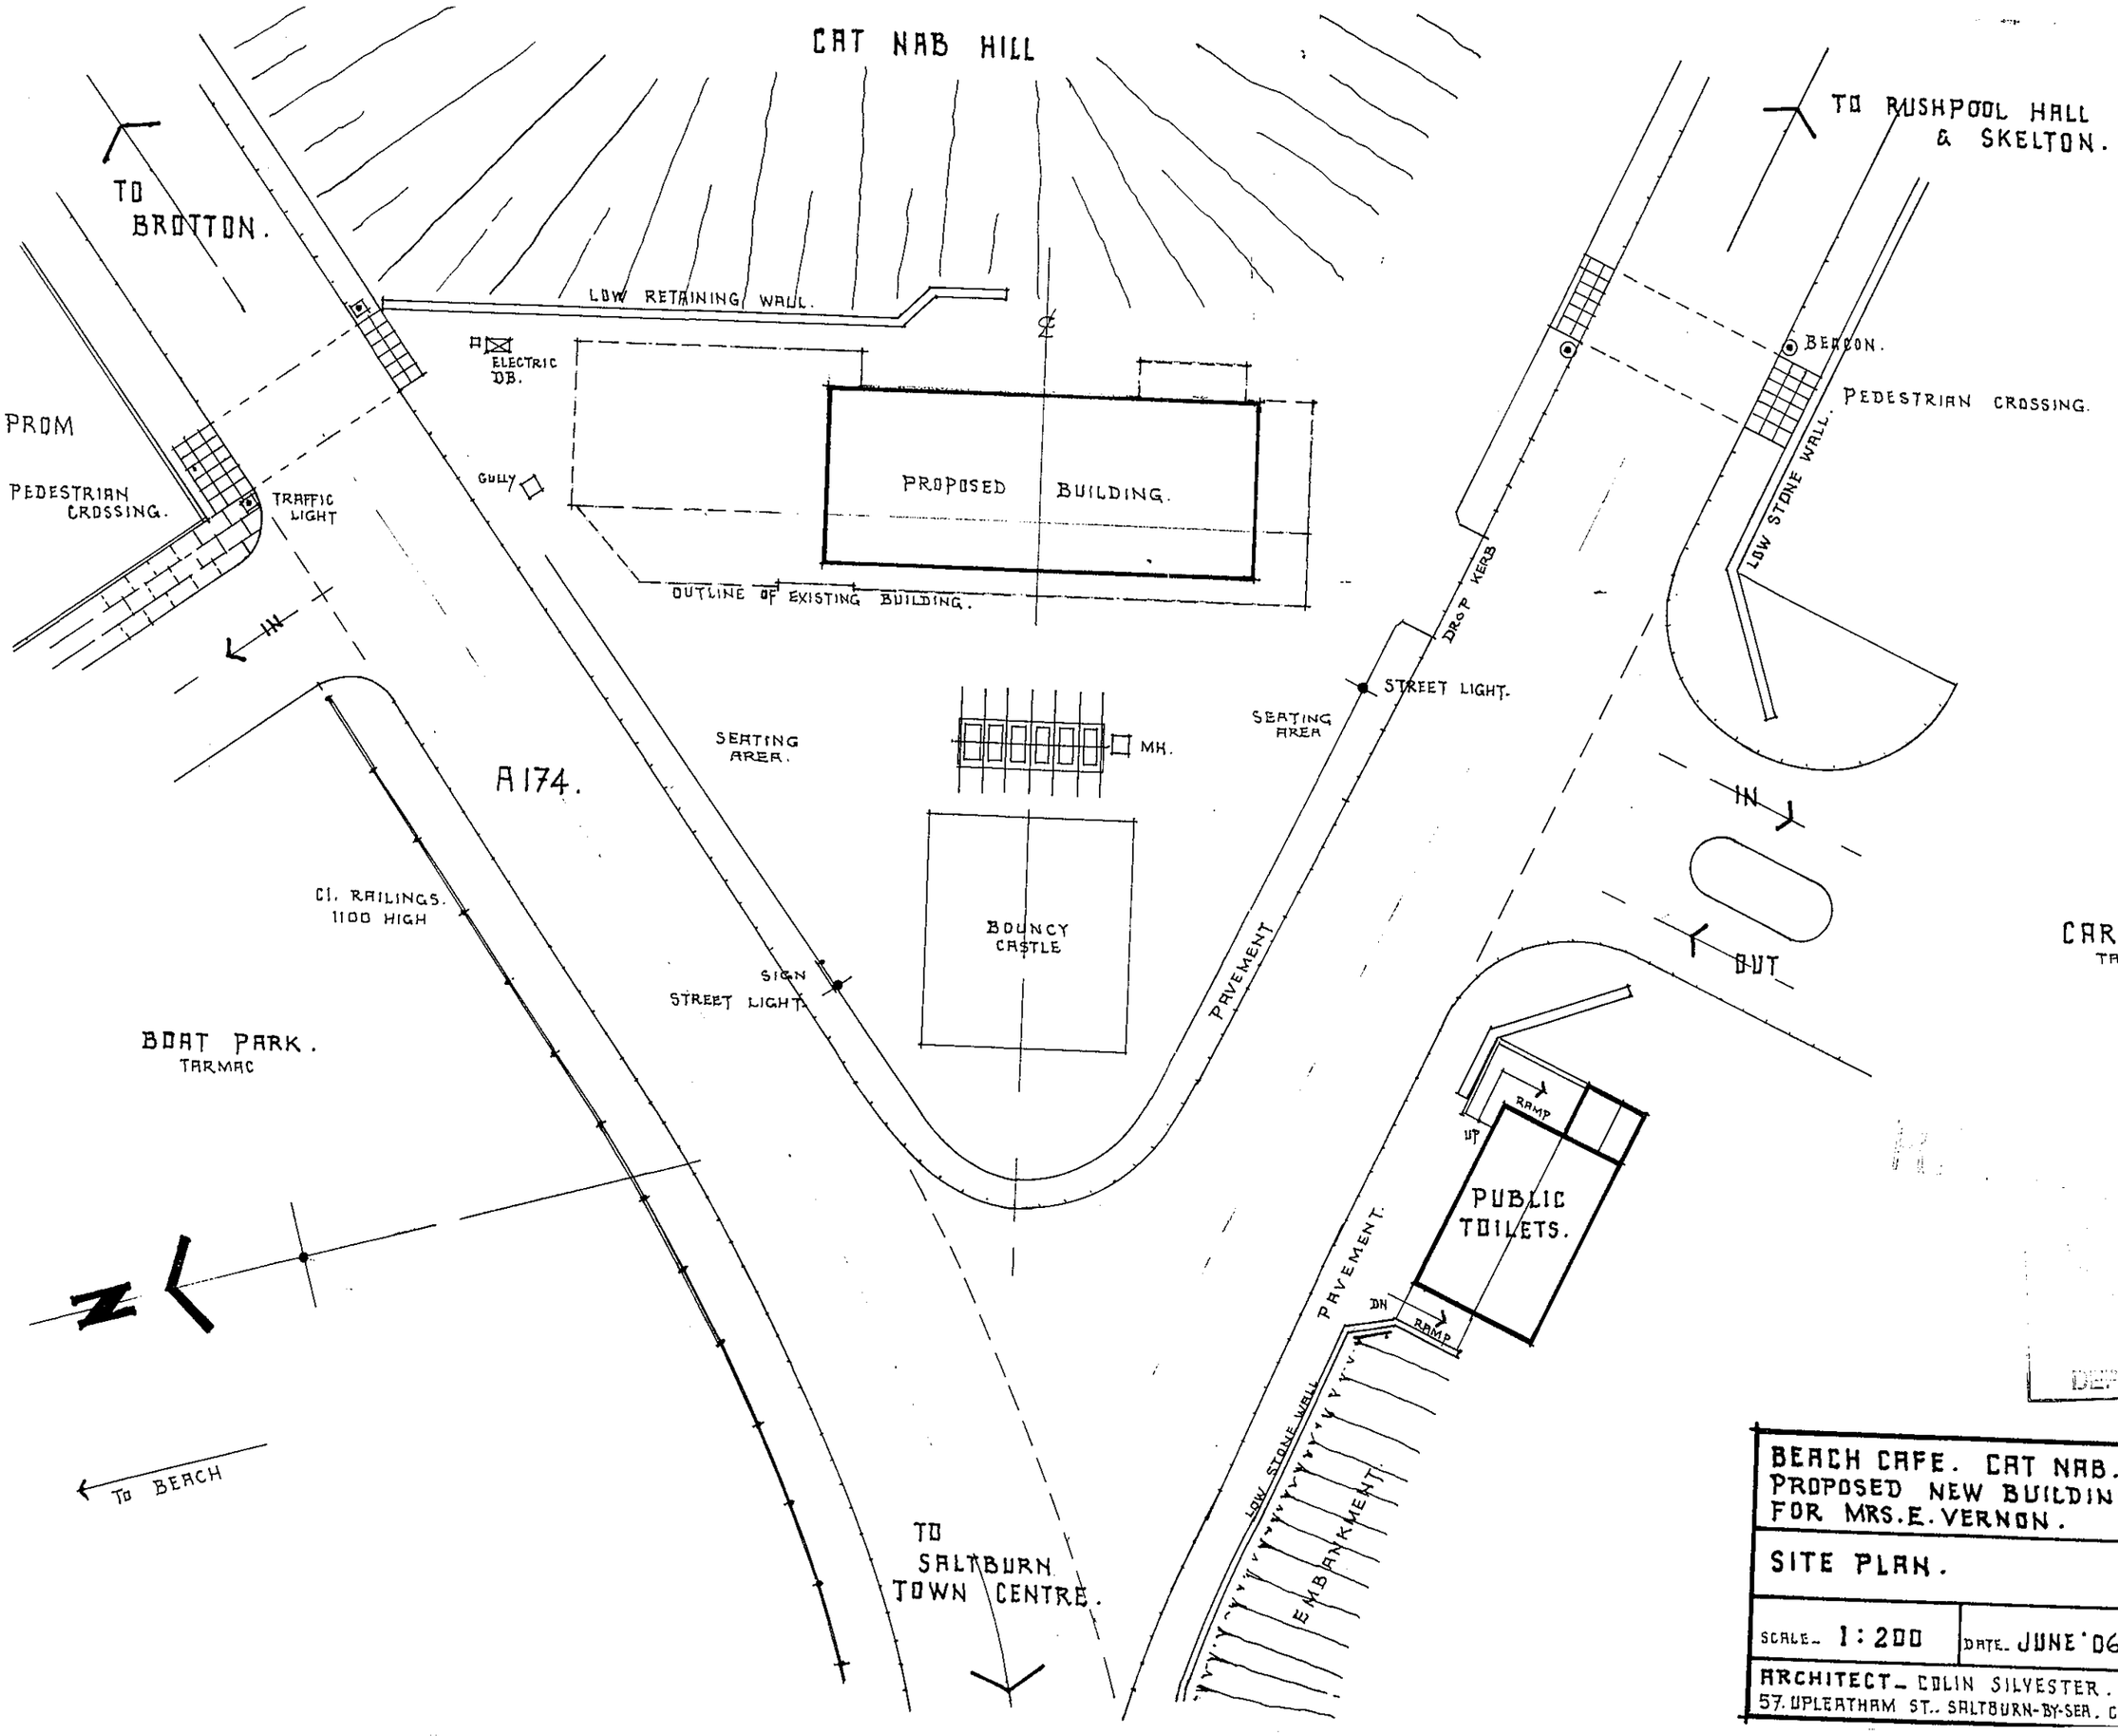

DEPOSITED PLAN

BEACH CAFE. CAT NAB. SALTBURN.
PROPOSED NEW BUILDING
FOR MRS. E. VERNON.

SITE PLAN.

SCALE 1:200	DATE JUNE '06	DG.NO. 06.152.2

ARCHITECT – COLIN SILVESTER. RIBA.
57. UPLEATHAM ST., SALTBURN-BY-SEA. CLEVELAND. TS12 1LR